
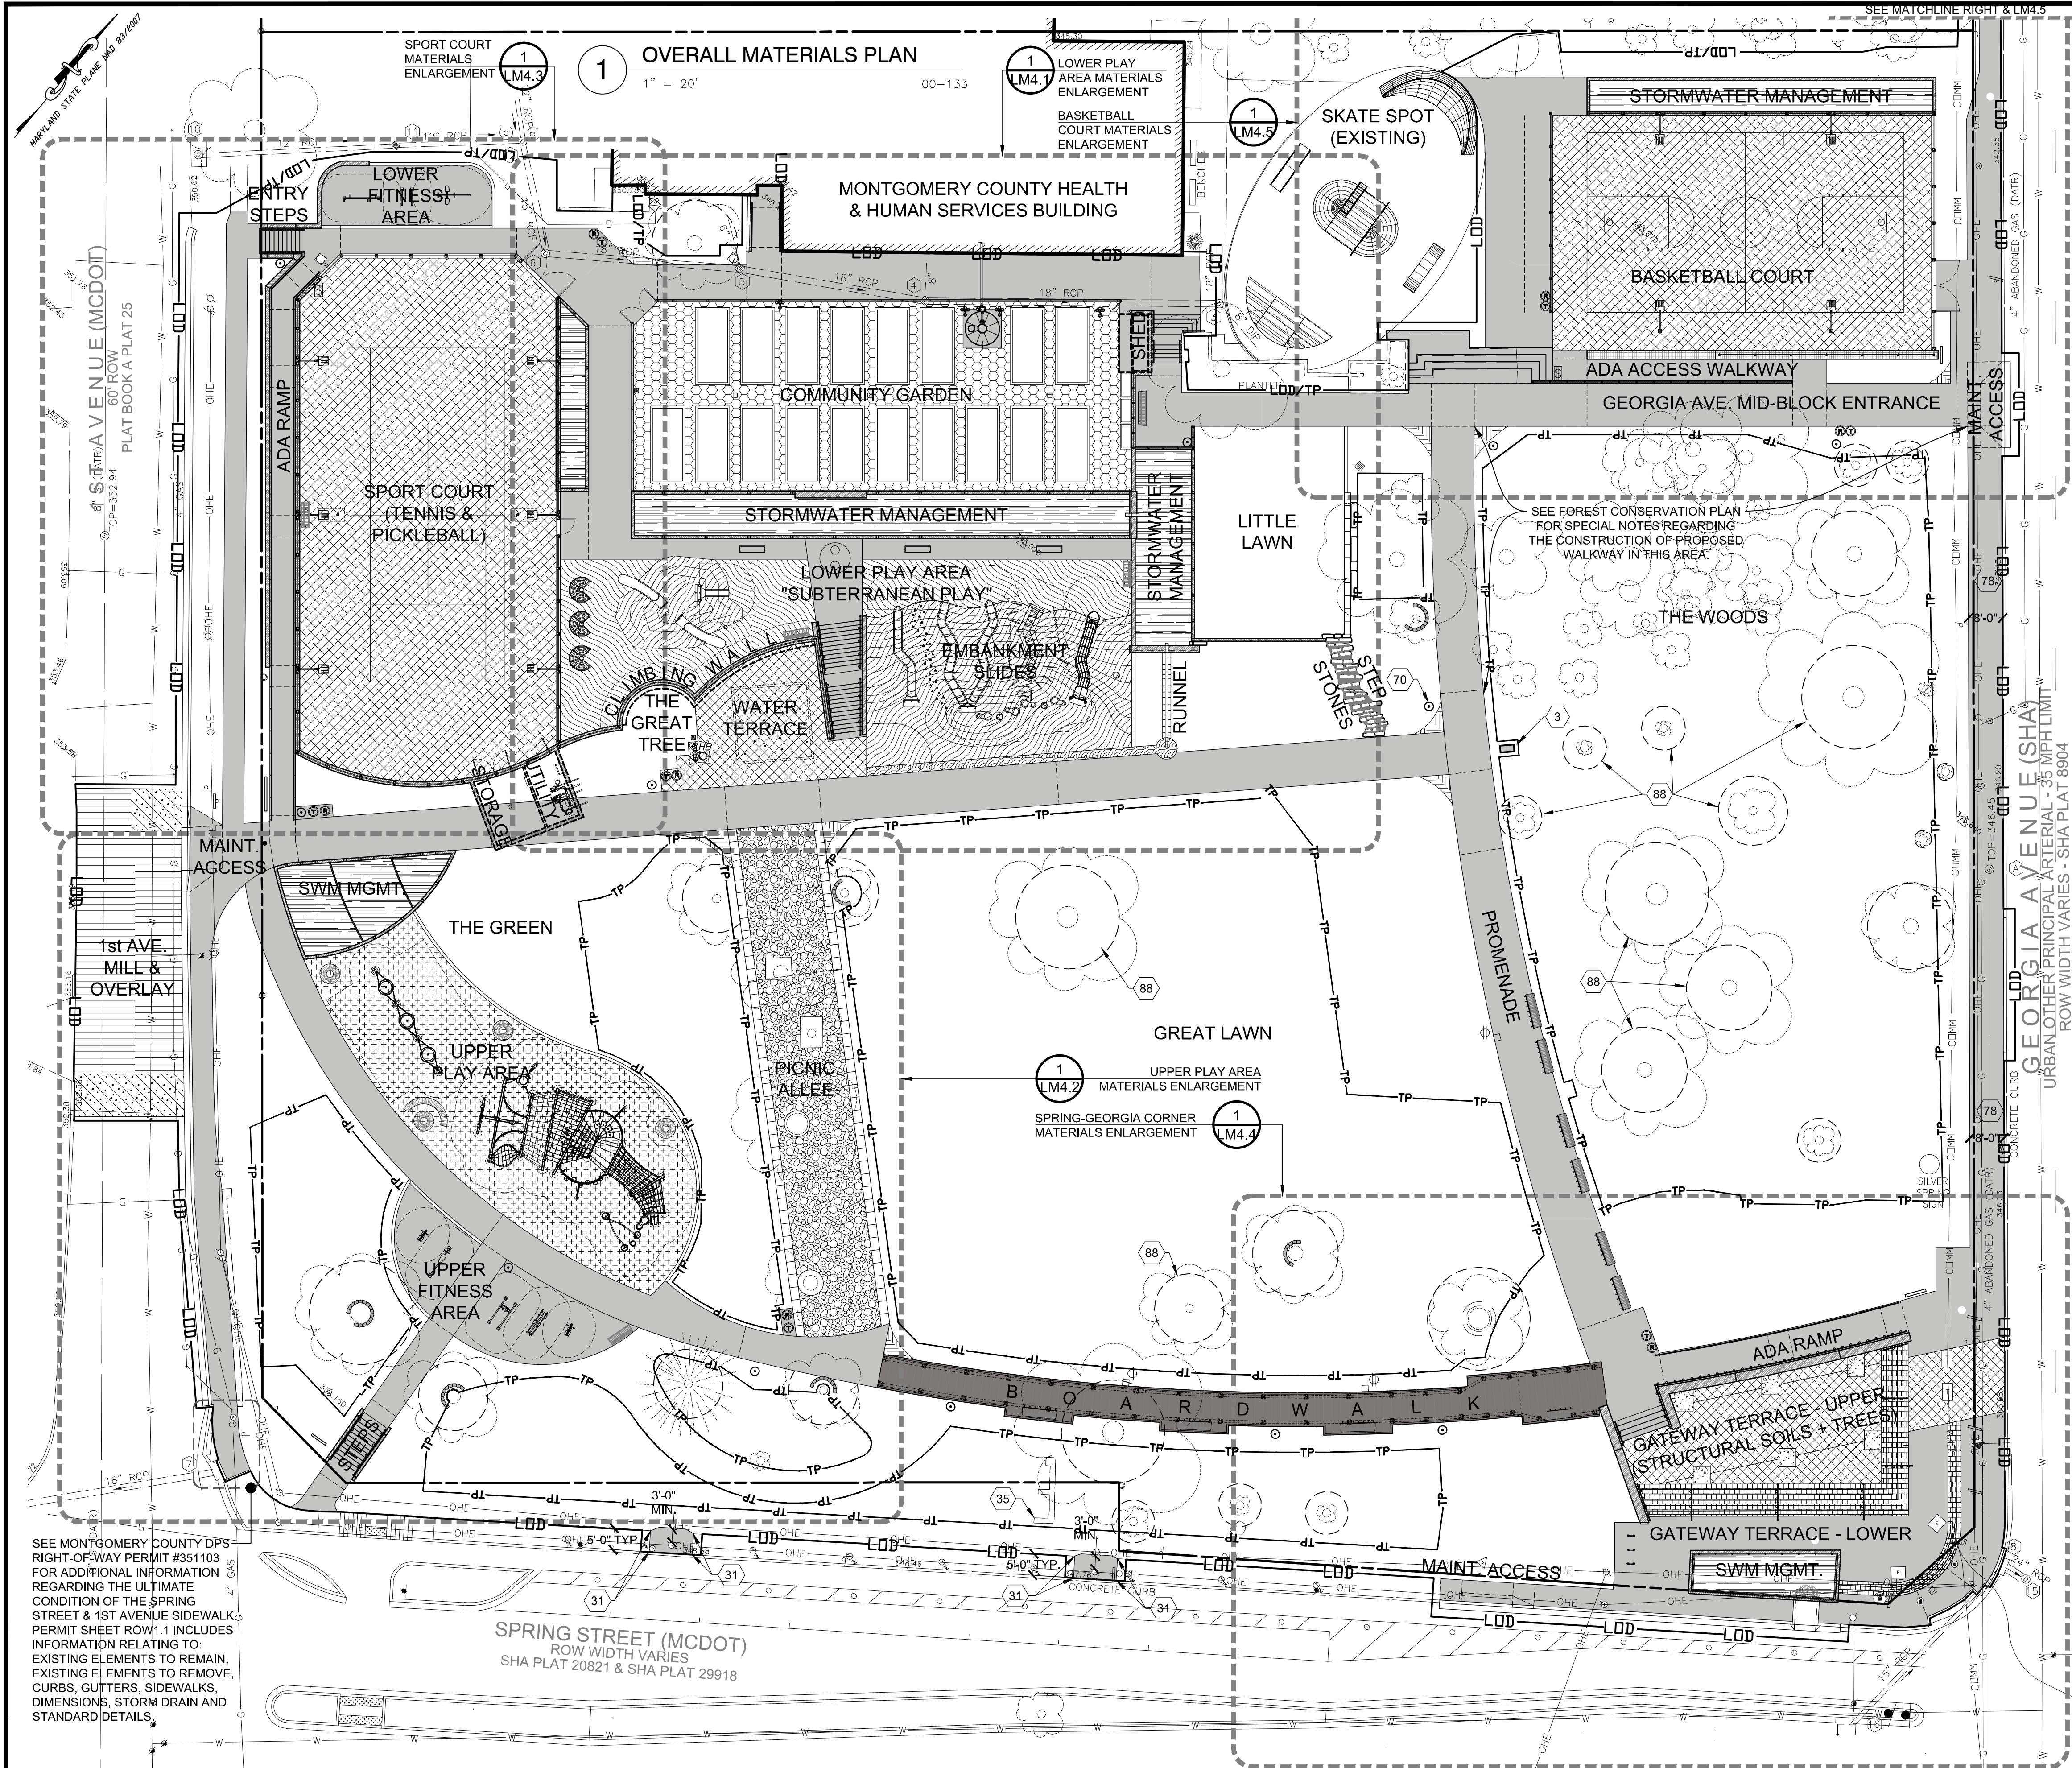


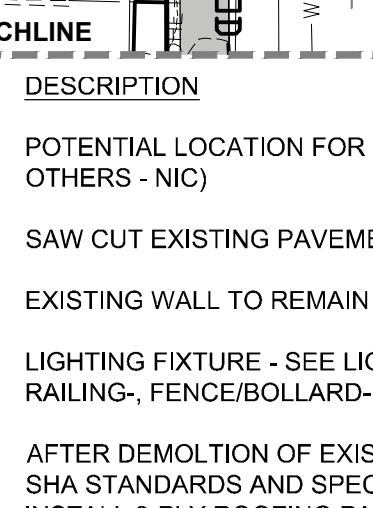

		LEGEND COMMUNITY GARDEN FENCE SPORT COURT FENCE HANDRAIL (WITHOUT LIGHTS) HANDRAIL (WITH LIGHTS) GUARDRAIL NOTE: REFER TO LM1.1 FOR CONCRETE TYPOLOGIES, SEE LM4.1 - LM4.5 FOR MATERIAL PLAN ENLARGEMENTS. CHANGE IN PROPOSED SLOPE WALLS FLUSH OR HEADER CURB CHANGE IN PROPOSED SLOPE PROPERTY RIGHT-OF-WAY
SYMBOL	DESCRIPTION	DETAIL
	POTENTIAL LOCATION FOR SALVAGED 'JUGGLER' STATUE ON CONCRETE PEDESTAL (BY OTHERS - NIC)	
	SAW CUT EXISTING PAVEMENT; PROPOSED PAVEMENT MATCHES WITH EXISTING PAVEMENT	
	EXISTING WALL TO REMAIN	
	LIGHTING FIXTURE - SEE LIGHTING PLANS FOR ADDITIONAL LIGHTING FIXTURES (I.E., BENCH-, RAILING-, FENCE/BOLLARD- AND CISTERN-LIGHTS) THAT ARE NOT LABELED ON THIS PLAN	1/LL1.0
	AFTER DEMOLITION OF EXISTING SIDEWALK, INSTALL NEW ADA-COMPLIANT SIDEWALK PER SHA STANDARDS AND SPECIFICATIONS. (EXISTING CURB/GUTTER MUST REMAIN IN PLACE.) INSTALL 3-PLY ROOFING PAPER AT BACK EDGE OF EXISTING CURB. NEW SIDEWALK ELEVATION SHALL MEET FLUSH WITH ELEVATION OF REMAINING CURB. PROVIDE 2% CROSS SLOPE TOWARDS GEORGIA AVENUE. LONGITUDINAL ELEVATION PARALLEL GEORGIA AVENUE ROADWAY SLOPE (SEE GRADING PLAN).	
	MULCH RING (TYPICAL)	1/LP1.1
SYMBOL	DESCRIPTION	DETAIL
	ELECTRIC RECEPTACLE WITH METAL COVER, EITHER CAST FLUSH IN CONCRETE OR MOUNTED TO BOARDWALK SUBSTRUCTURE - SEE ELECTRIC PLANS	
	RETRACTABLE BOLLARD	2/LD7.1
	RECYCLE RECEPTACLE	1/LD7.1
	TRASH RECEPTACLE	1/LD7.1
	TREE WELL	8/LD2.8
	POTABLE DRINKING FOUNTAIN	2/LD7.2
	BIKE RACK	3/LD7.1
	OL1 LIGHTING - LIGHT POLE	1/LL1.0
	STANDARD ROADWAY (MUTCD) SIGN: REINSTALLED, ADJUSTED, SALVAGED, OR RAISED	1/TS2.1
	OL5 LIGHTING - TENNIS - MOUNTED TO WALL OR CURB	1/LL1.0
	OL5 LIGHTING - BASKETBALL - MOUNTED TO GROUND	1/LL1.0
	LIGHT SWITCH, SEE ELECTRIC PLANS & UTILITY PLANS	
SYMBOL	DESCRIPTION	DETAIL
	COLOR-COATED ASPHALT FOR TENNIS AND BASKETBALL COURTS	3/LD1.1
	PLAY SURFACING (POURED-IN-PLACE ON SHOTCRETE)	2/LD5.11A
	PLAY SURFACING (TILES ON GRAVEL)	4/LD5.11B
	PLAY SURFACING (POURED-IN-PLACE ON CONCRETE)	1/LD5.11A
	FLEXIBLE POROUS PAVEMENT - TREE PIT	9/LD1.1
	FLEXIBLE POROUS PAVEMENT - PICNIC ALLEE WITH BLUESTONE BORDER	5/LD1.3
	GARDEN SHED GREEN ROOF	3/A4.1
	PAVERS ON CONCRETE FLATWORK	1/LD1.5
	NDS EZ ROLL GRAVEL PAVERS (OR APPROVED EQUAL)	8/LD1.1
	PAVERS ON CONCRETE STEPS	6/LD6.1
	RECYCLED GRANITE APRON	1/LD1.3
	CONCRETE FLATWORK (DESIGN/CONSTRUCTION/DETAILS VARY) & STAIRS (SEE LM2.0 FOR STAIR DETAIL REFERENCES)	1/LM1.0b
	CONCRETE BOARDWALK	1/LD3.1
	RUNNEL	4/LD1.3
	STORMWATER MANAGEMENT - SEE SWM PLANS	
	UTILITY PATCH IN FLEXIBLE PAVEMENT, MCDOT STANDARD NO. MC-801.02	7/CU5.1
	2" ASPHALT MILL & OVERLAY (TO OCCUR AFTER WATER/SEWER CONNECTIONS) IN ACCORDANCE WITH SECTION 505 OF MSHA STANDARDS AND SPECIFICATIONS FOR CONSTRUCTION AND MATERIALS.	